20 UNIT LODGE

with Main Area

SAVANNA
Luxury Tents & Habitats

Page

1. About us.....3-8
2. Guest Tent.....9-12
3. Main Area.....3-16
4. Desalination, Solar & Waste....17
5. Social Media Links..... 18

SAVANNA Luxury Tents & Habitats

ABOUT US

SAVANNA Luxury Tents & Habitats has the necessary infrastructure and technology to manage the simplest of glamping tent designs to the most complex of designs.

We offer glamping tents using imported PVC, Thermoflex stretch fabrics as well as Rip Stop and Tenting Fabrics.

SAVANNA Luxury Tents & Habitats

2022 by the numbers

30 years exprience
1 000's of projects
10 000's of structures
47 countries
88 standard designs
10 000's of engineering & design hours

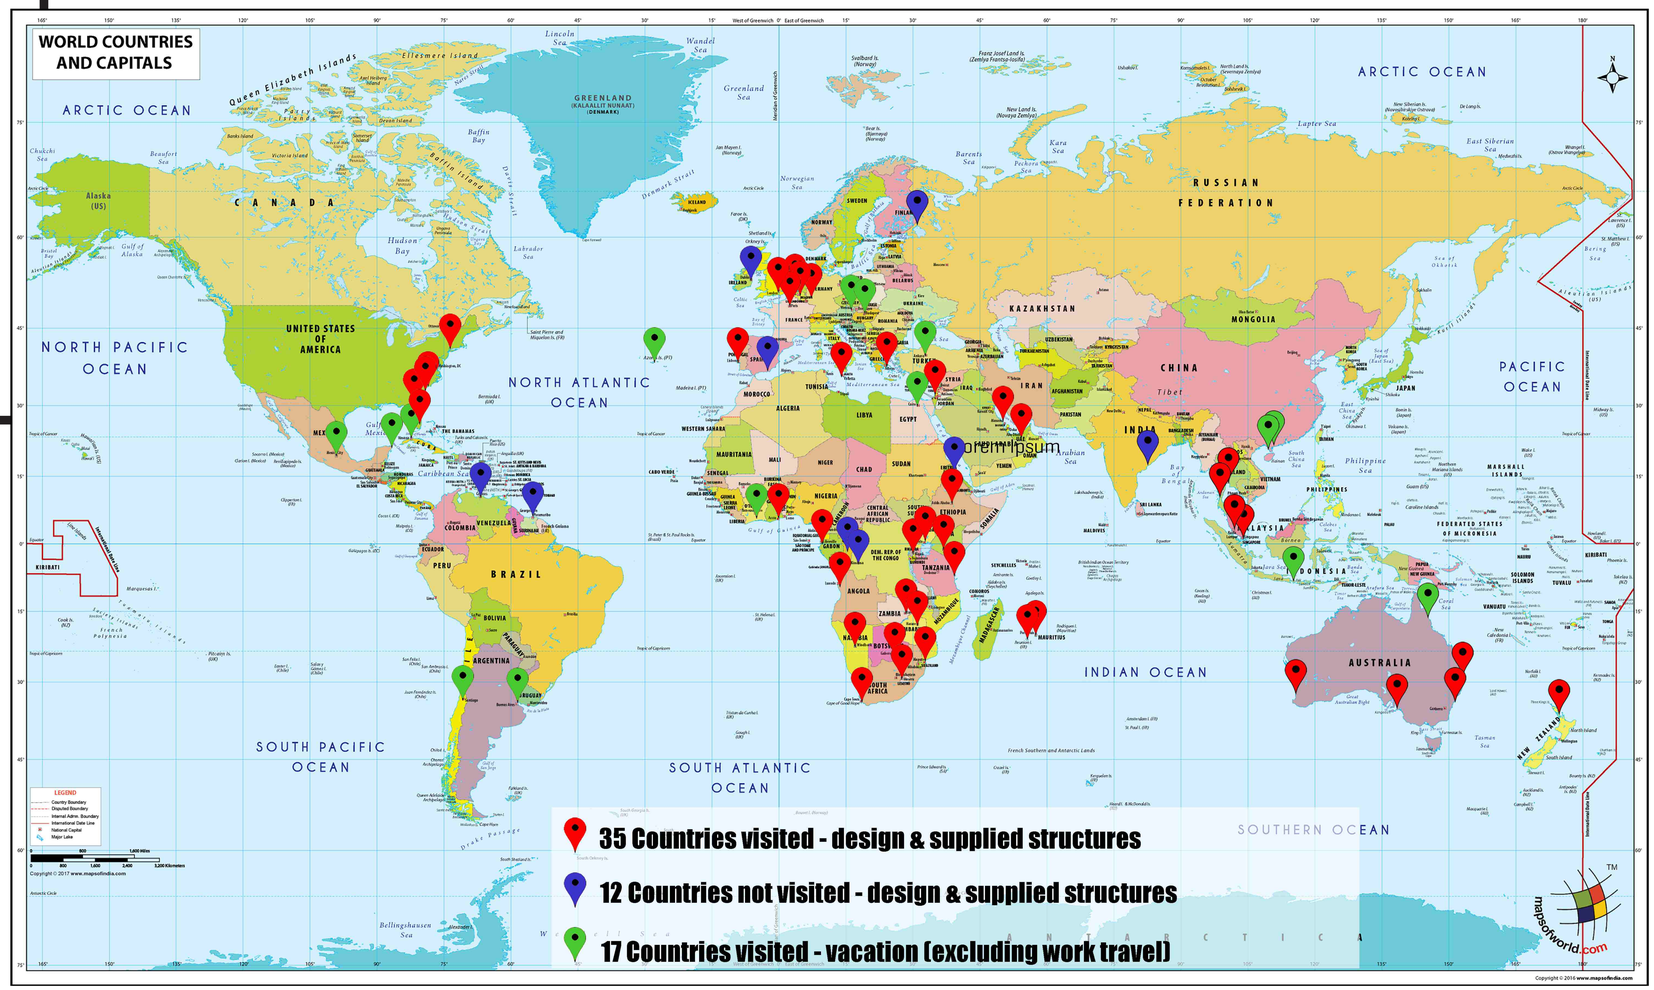

BRINGING GREAT DESIGNS TO LIFE

SAVANNA Luxury Tents & Habitats

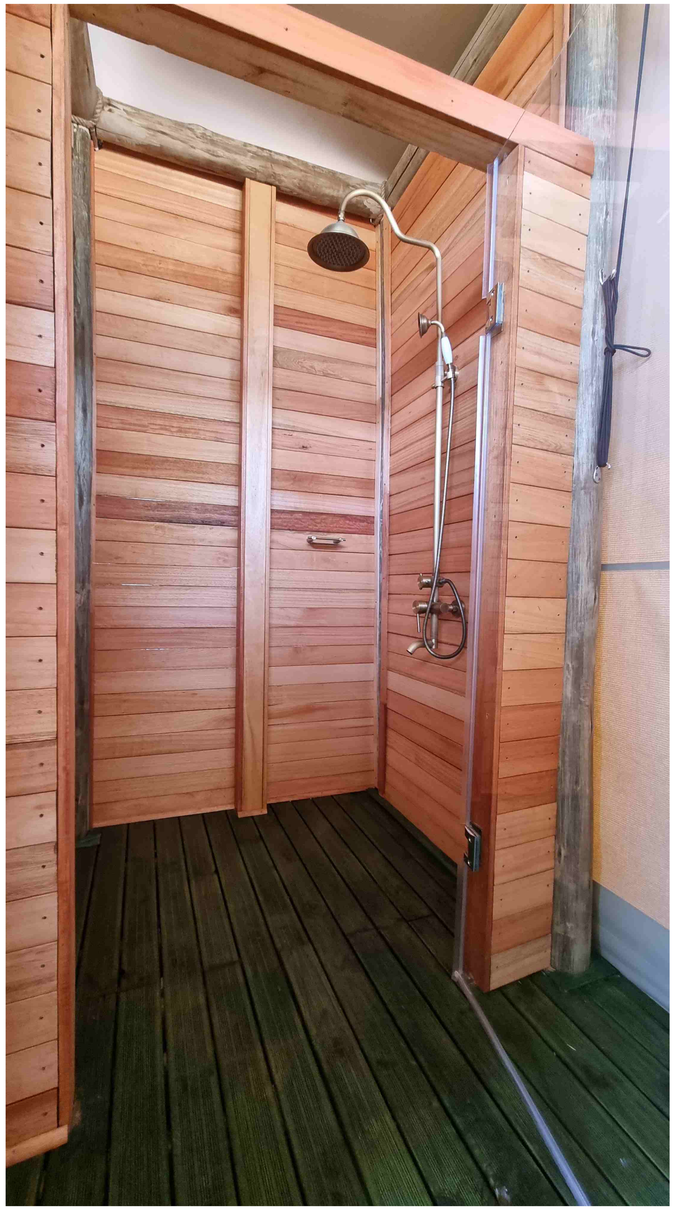

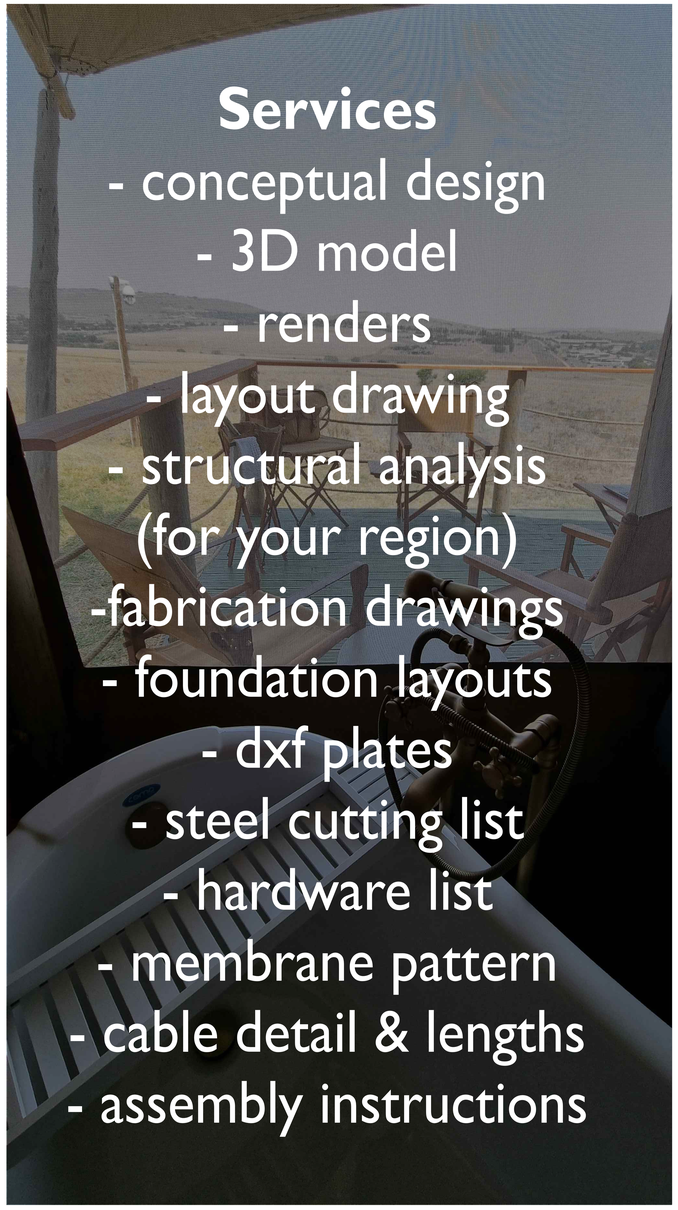

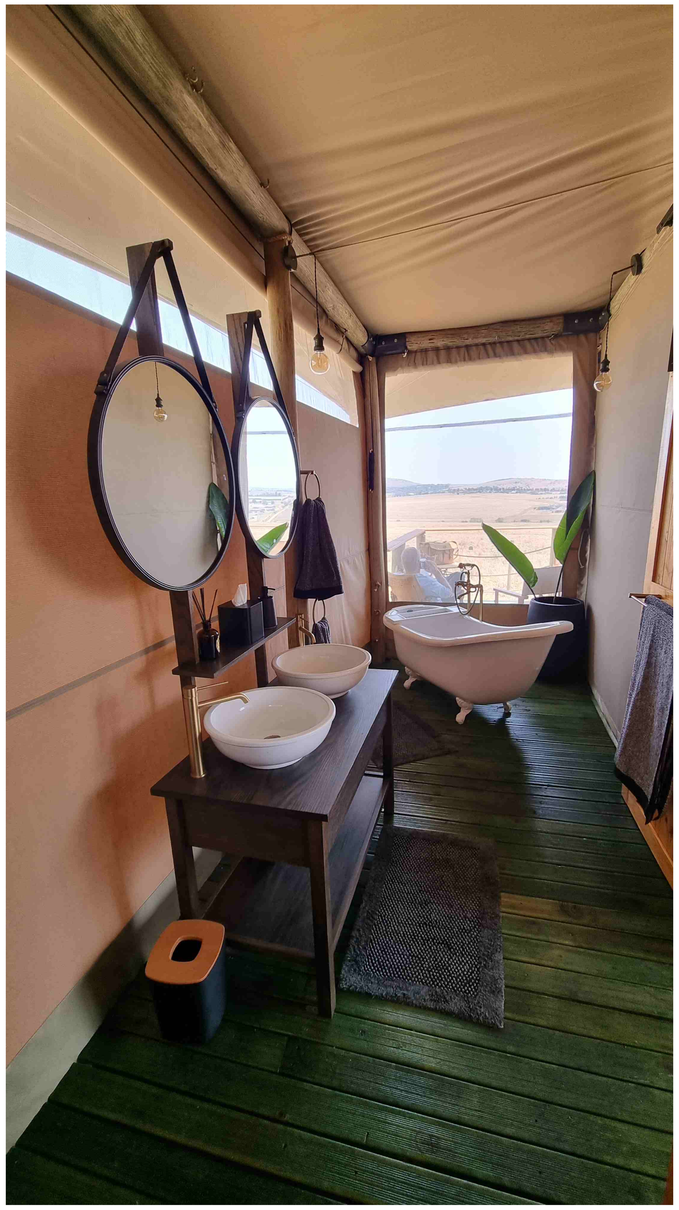

SAVANNA Luxury Tents & Habitats

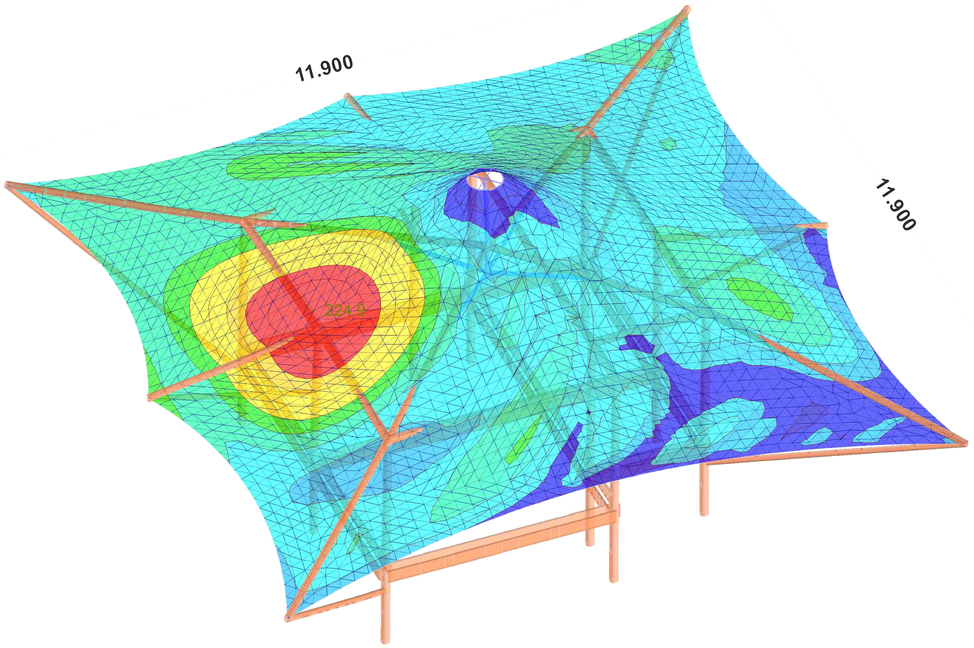

INSIST ON A STRUCTURAL ANALYSIS

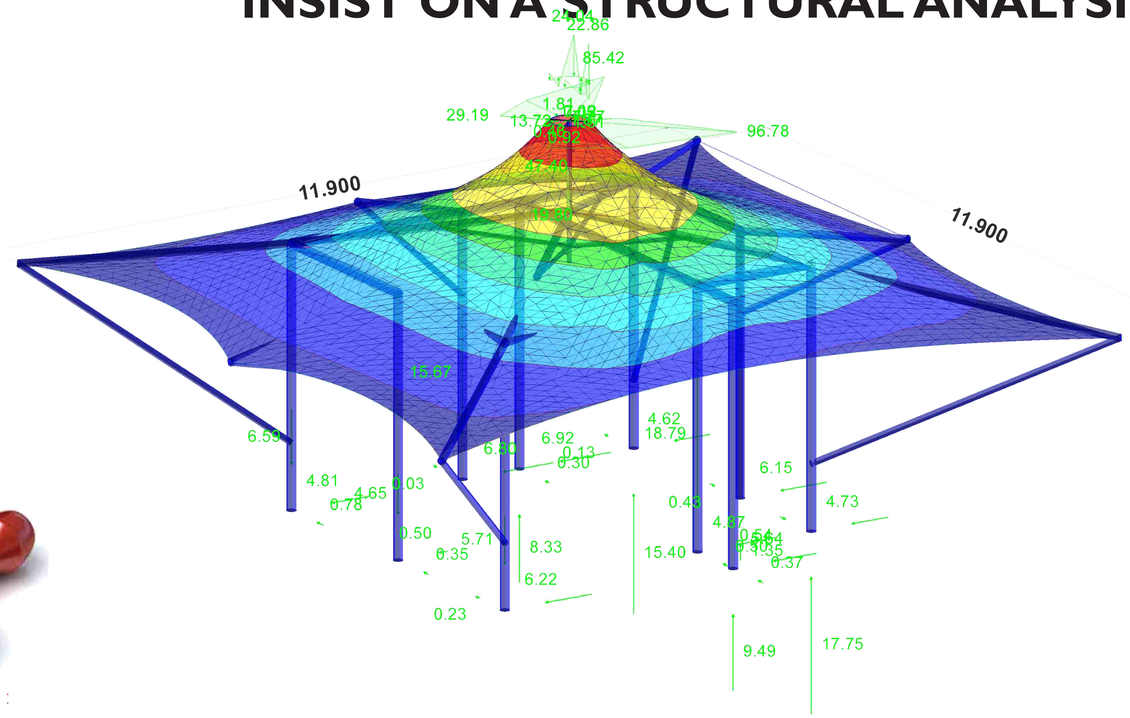

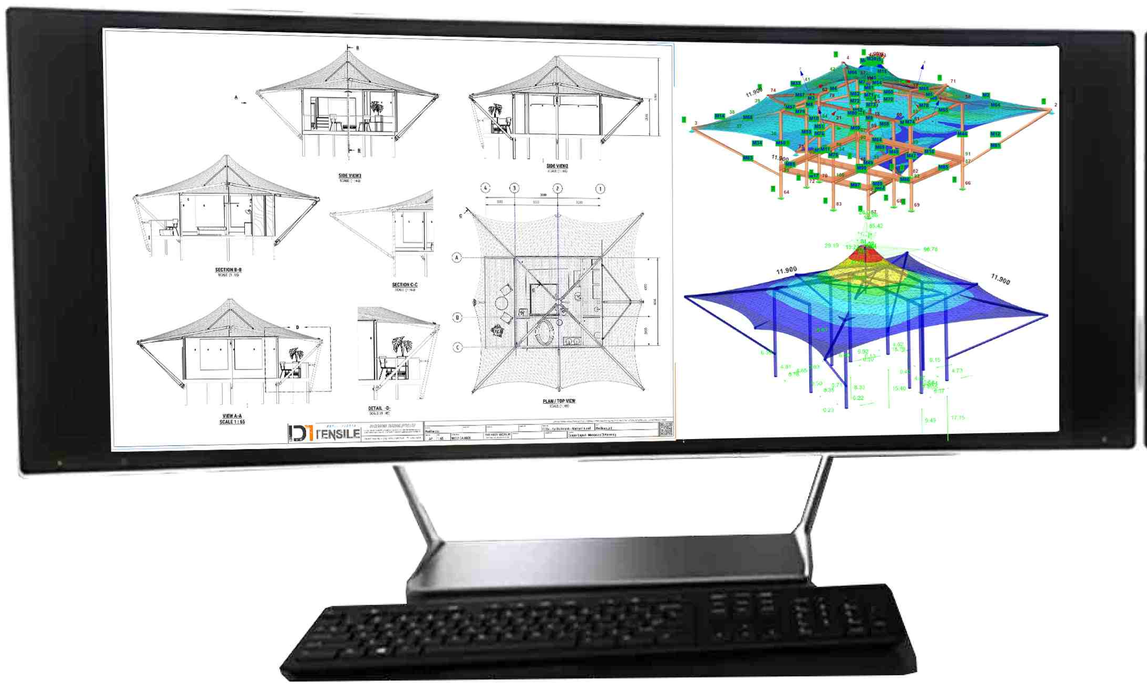

LET US DESIGN YOU NEXT...

40 PAX - 20 BEAN PRO UNITS

GUEST TENT

SAVANNA Luxury Tents & Habitats

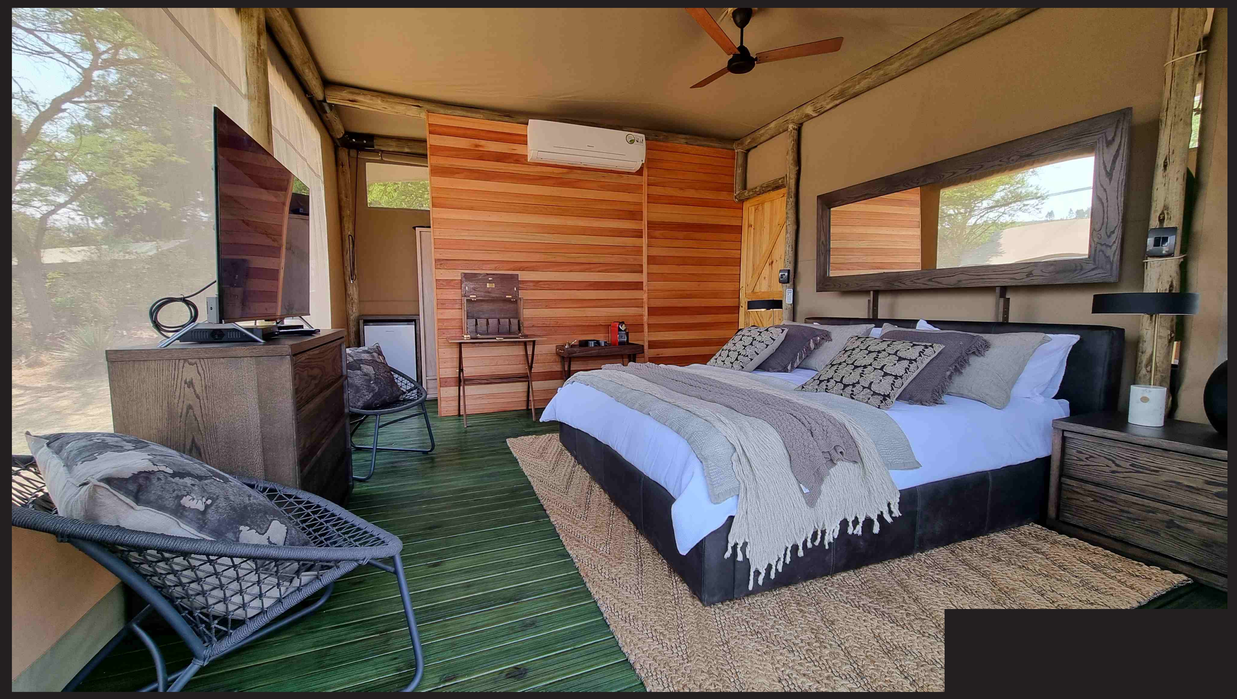

THE BEAN

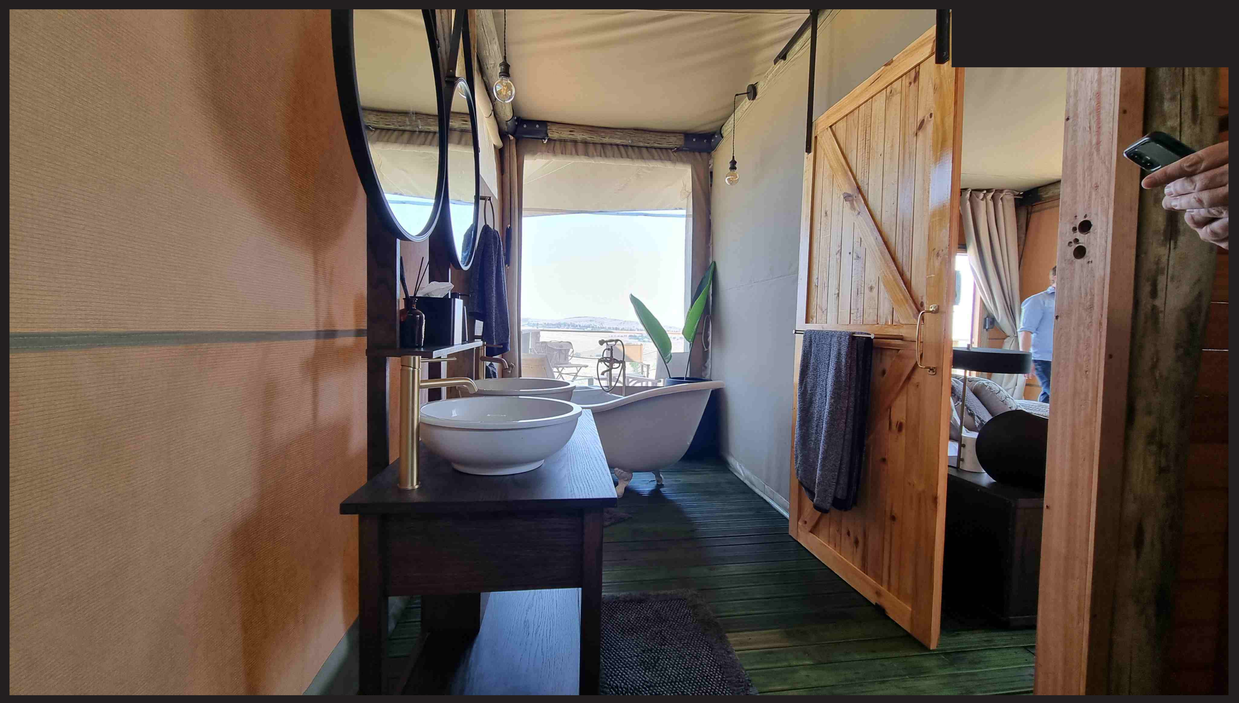

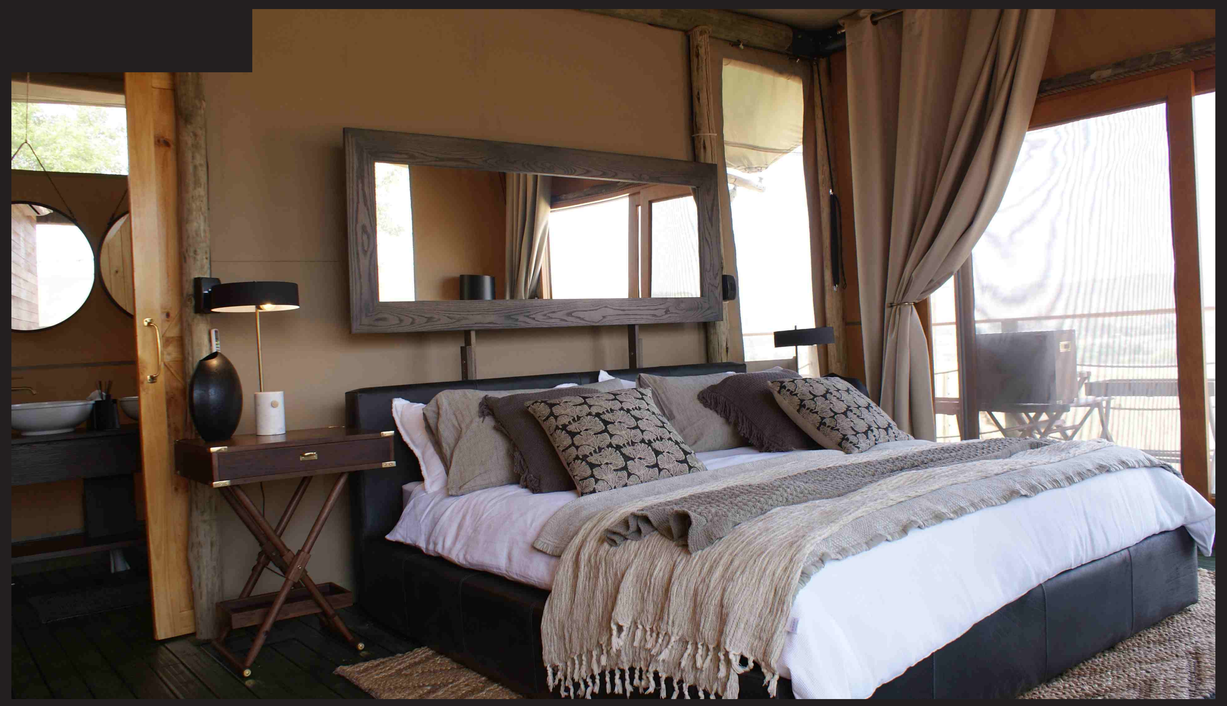

SAVANNA Luxury Tents & Habitats

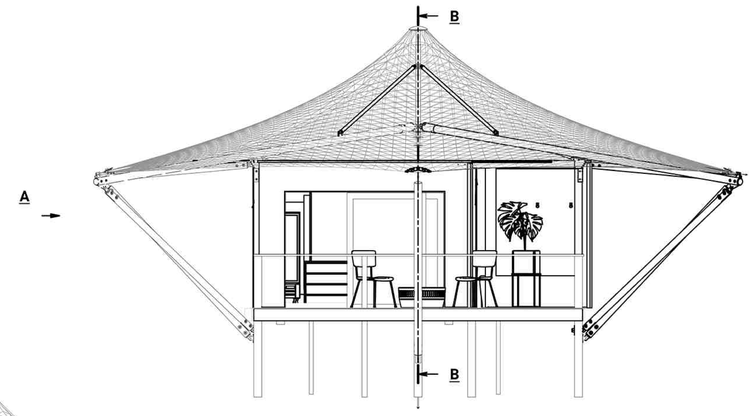

SIDE VIEW3
SCALE: (1 : 65)

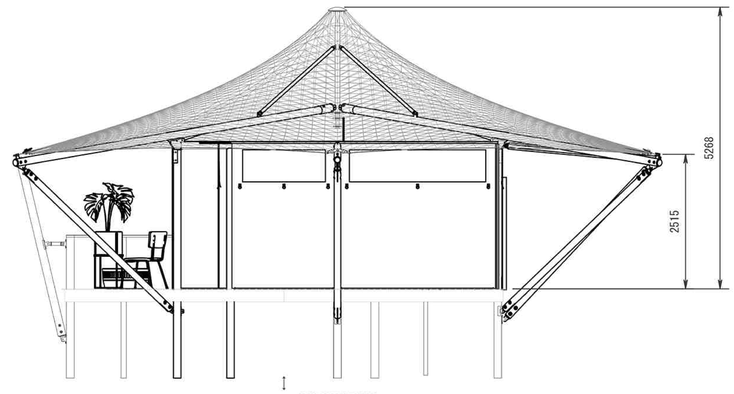

SIDE VIEW2
SCALE: (1 : 65)

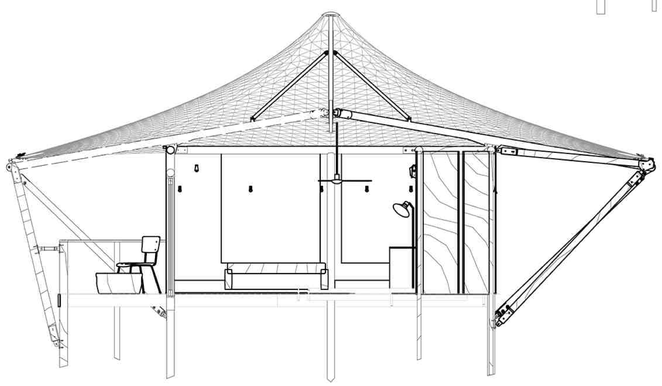

SECTION B-B
SCALE: (1 : 65)

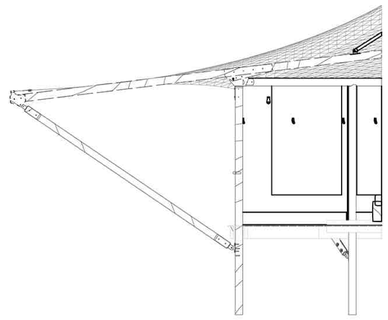

SECTION C-C
SCALE: (1 : 65)

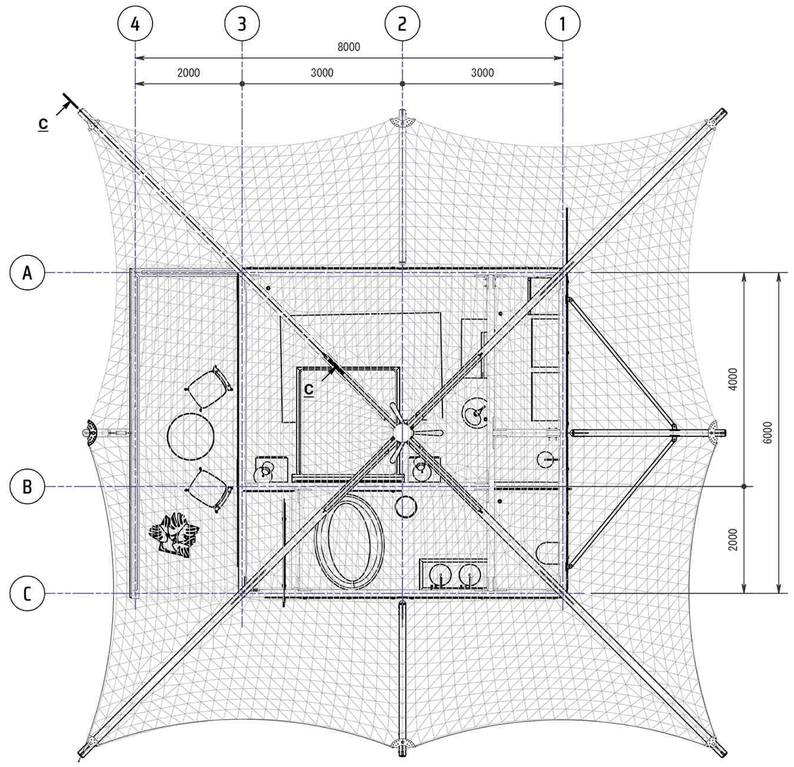

PLAN / TOP VIEW
SCALE: (1 : 65)

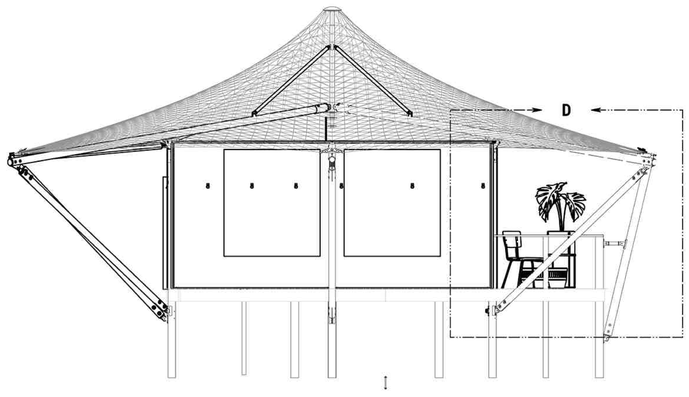

VIEW A-A
SCALE 1 : 65

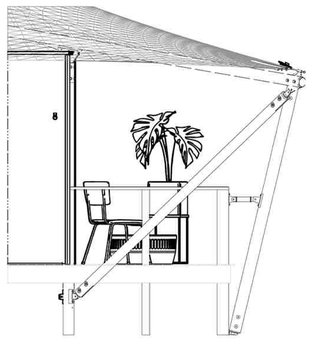

DETAIL -D-
SCALE: (1 : 45)

EST. . . . //2014
IN DEMAND TRADING (PTY) LTD

THE CONTENT OF THIS DRAWING IS THE SOLE PROPERTY OF IN DEMAND TRADING (PTY) LTD. & MAY NOT BE COPIED OR DIVULGED TO ANY THIRD PARTY WITHOUT WRITTEN CONSENT.

In Demand Trading (Pty) Ltd | Reg Number: 2014/057532/07 | VAT Number: 4560744

283 Honeydew West Road | Unit 19, Stepping Stones Garden | Northriding, 2162 | Tel: +27 (0) 791-1888 | Fax: +27 (0) 86 625-4500

DRAWN BY	DRAWN DATE	CHECKED BY	CHECKED DATE	PROJECT TITLE	PROJECT
Paul Jacobs				10004 - Kuriftu Resorts - Masharif Island	The Bean Unit

SHEET SIZE	SCALE	DRAWING NUMBER		APPROVED BY	APPROVED DATE	DESCRIPTION
A2	1 : 65	10007-GA-0001	DO NOT SCALE IF ANYTHING IS UNCLEAR, GET CLARIFICATION!!			General Layout - Membrane 01 Assembly

MAIN AREA

DINING, RECEPTION & SPA

SAVANNA Luxury Tents & Habitats

SAVANNA Luxury Tents & Habitats

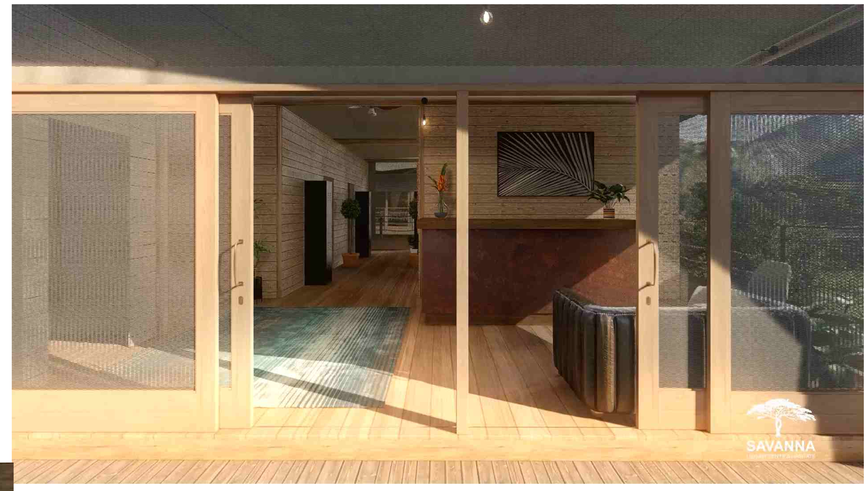

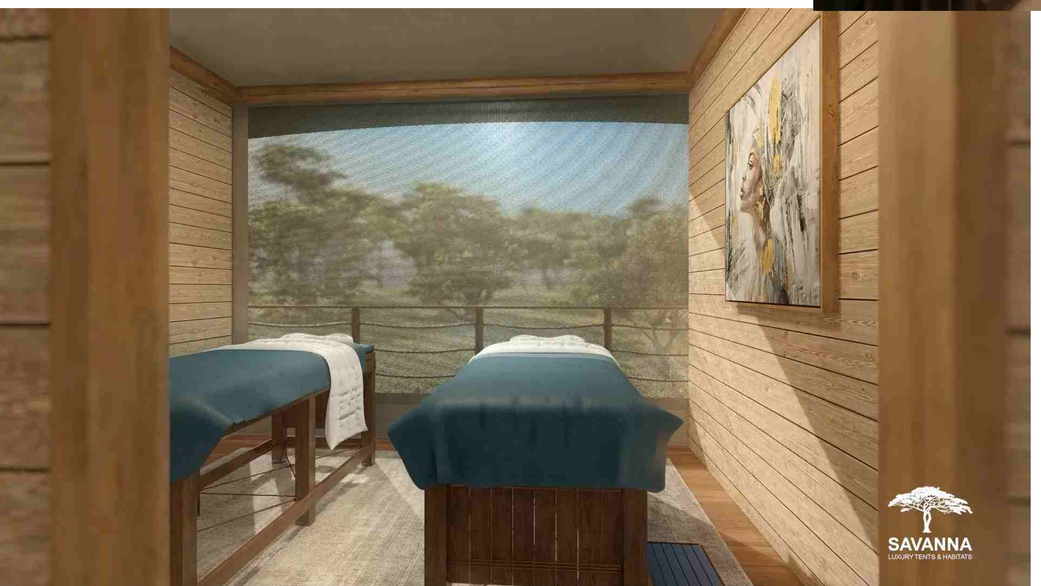

SAVANNA Luxury Tents & Habitats

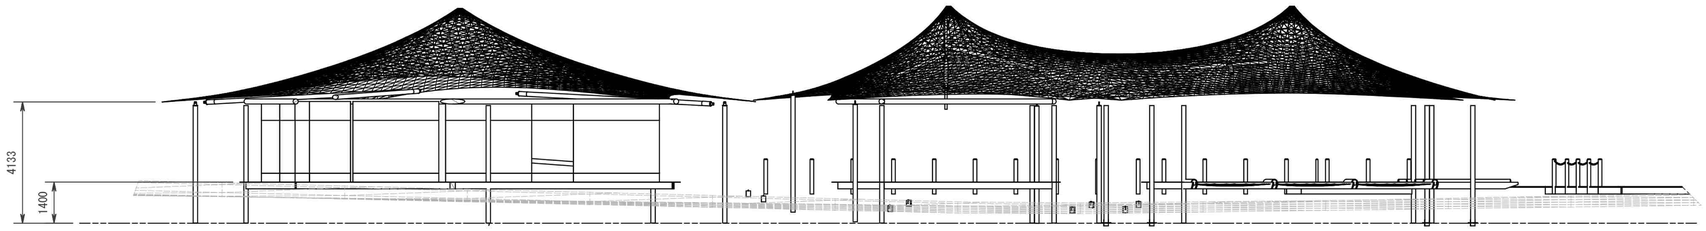

SECTION A-A
SCALE: (1 : 120)

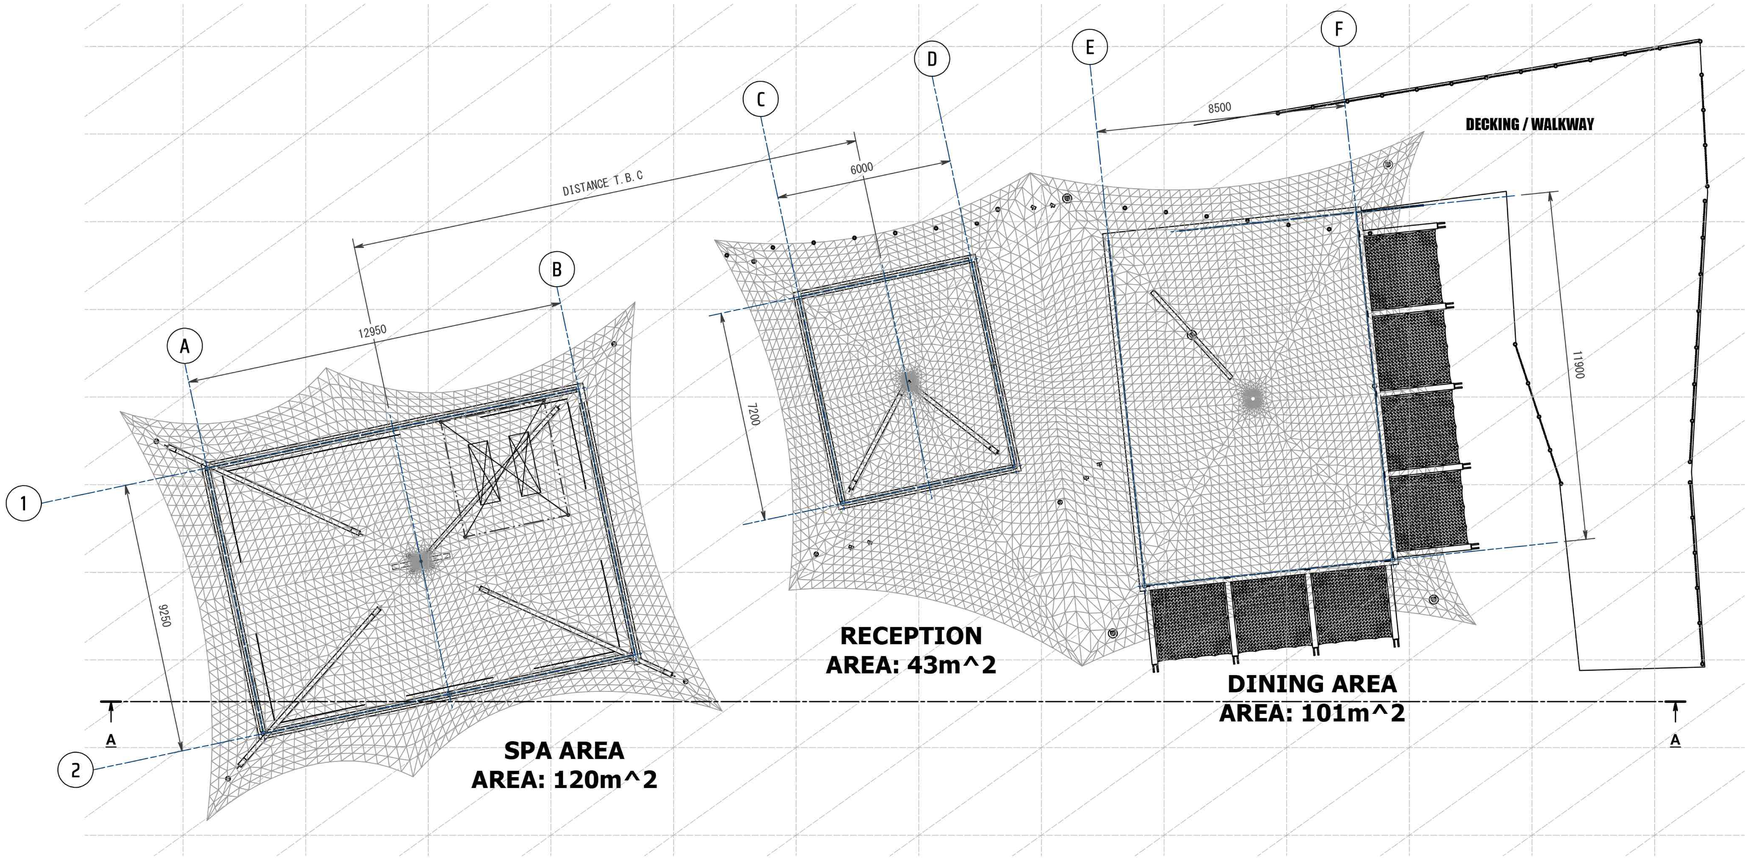

PLAN / TOP VIEW
SCALE: (1 : 120)

IN DEMAND TENSILE EST...//2014
IN DEMAND TRADING (PTY) LTD
THE CONTENT OF THIS DRAWING IS THE SOLE PROPERTY OF IN DEMAND TRADING (PTY) LTD. IT MAY NOT BE COPIED OR DIVULGED TO ANY THIRD PARTY WITHOUT WRITTEN CONSENT.
In Demand Trading (Pty) Ltd | Reg Number: 2014/057552/07 | VAT Number: 4560766

283 Honeydew West Road | Unit 19, Stepping Stones Garden | Northriding, 2162 | Tel: +27 (11) 791-1888 | Fax: +27 (0) 86 625-4501

DRAWN BY	DRAWN DATE	CHECKED BY	CHECKED DATE	PROJECT TITLE	SUBJECT
Paul Jacobs				10250 - Langano - Main Lodge Area	

SHEET SIZE	SCALE	DRAWING NUMBER		APPROVED BY	APPROVED DATE	DESCRIPTION
A2	1 : 120	10250-PA-0001	DO NOT SCALE IF ANYTHING IS UNCLEAR, GET CLARIFICATION!!!			Membrane 01 Assembly

idtcustomawnings.com/glamping
sales@idtcustomawnings.com
+27 (0)11 791 1888

click icon
selected
to launch